

THE PORT AUTHORITY
CLINTON

Shawn Kishner
CHIEF ELECTRICAL ENGINEER

Peter K. Swerney
ELECTRICAL ENGINEER

No.	Date	Position	Approved
-----	------	----------	----------

Engineering Department
Design Division

**THE WORLD
TRADE CENTER**

ELECTRICAL/HVAC
UPGRADE PROGRAM

Title
TOWER TWO
75TH FLOOR (WEST SIDE)
M.E.R.

ASBESTOS ABATEMENT

This drawing subject to conditions of contract.
All inventions, ideas, designs and methods
herein are reserved to Port Authority and
may not be used without its written consent.


L.A.V.	L.R.U.	L.A.V.
Designed by	Drawn by	Checked by

Date 5/1/95 Scale N.T.S.

Contract Number Drawing Number
WTC-802.071 EA-7

NOTES:


1. FOR LOCATION OF ELECTRIC SOURCE AND DESCRIPTION SEE ELECTRICAL DRAWING E-4.
2. NAU SHALL BE EXHAUSTED TO THE BUILDING EXTERIOR VIA A SETBACK DOORWAY, OR AS DIRECTED BY THE ENGINEER.

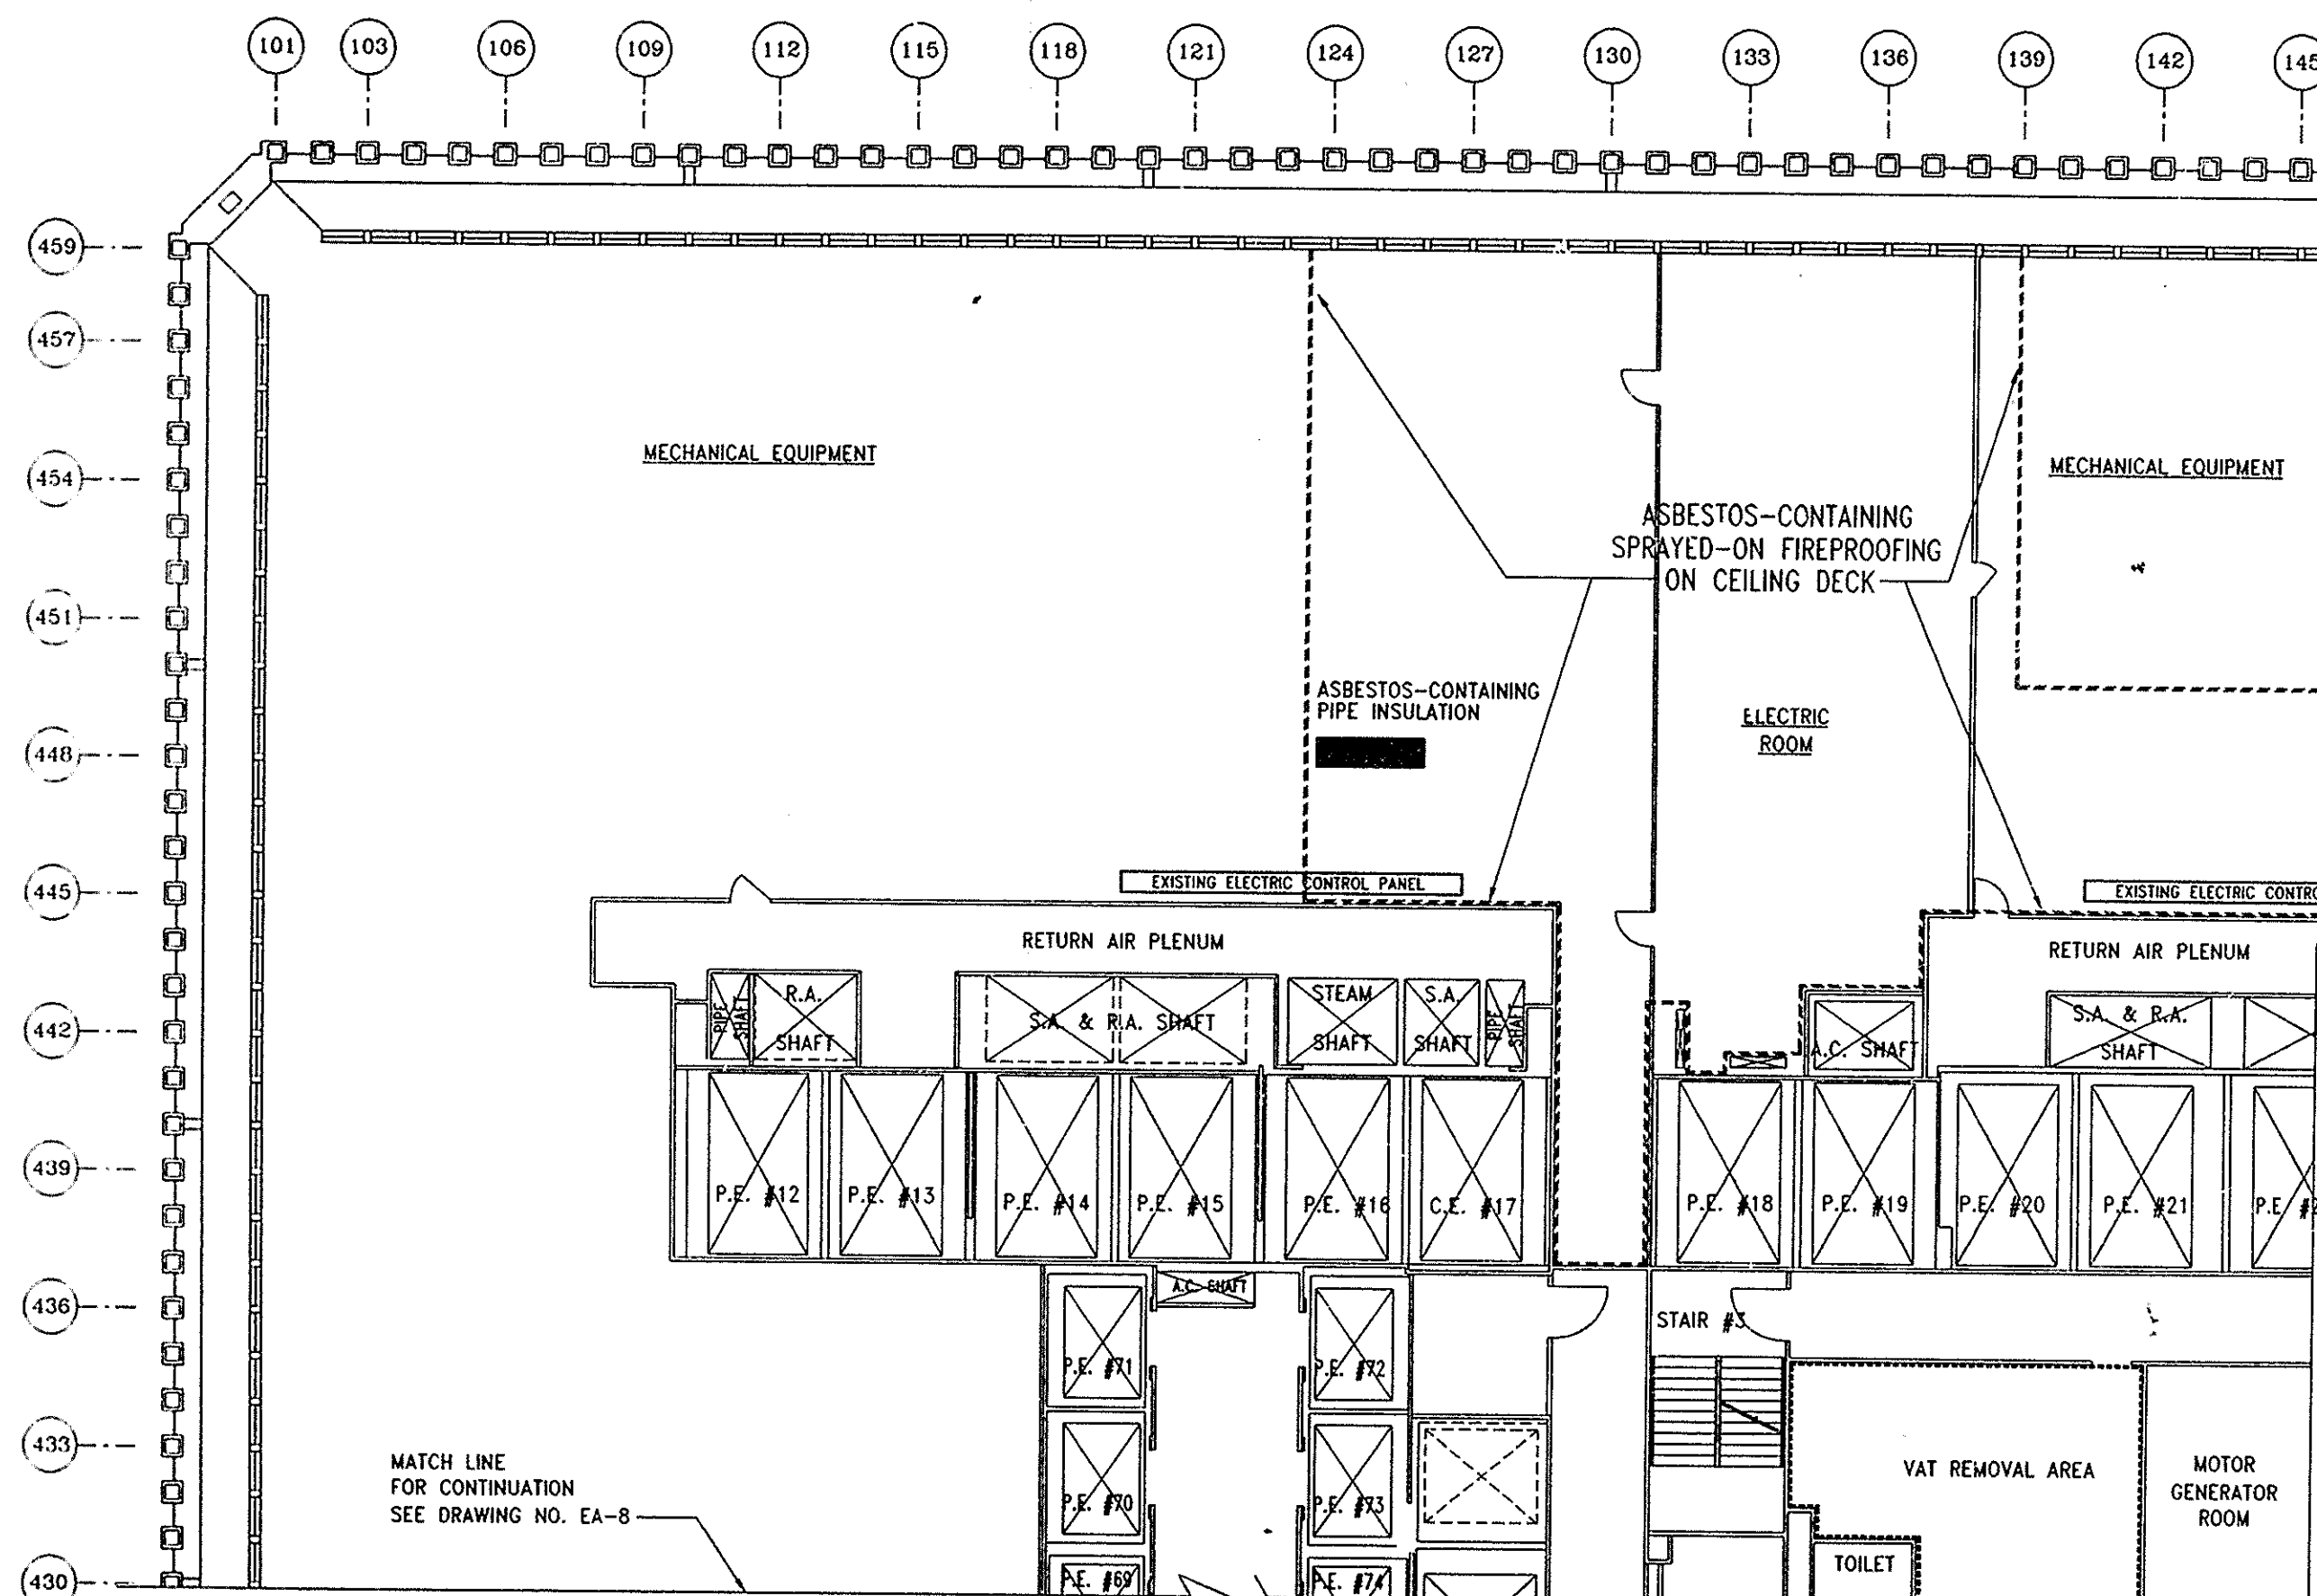

LEGEND

- VAT REMOVAL AREA (SEE APPENDIX A OF SECTION 02081 FOR REMOVAL METHOD)
- BOUNDARY OF ASBESTOS-CONTAINING SPRAYED-ON FIREPROOFING ON CEILING DECK
- ASBESTOS-CONTAINING PIPE INSULATION

I HEREBY CERTIFY THAT THIS IS A TRUE AND CORRECT COPY OF ONE OF THE CONTRACT DRAWINGS CONSTITUTING A PART OF CONTRACT NO. WTC-802.071 IN THE FORM IN WHICH SAID DRAWINGS EXISTED AT THE TIME THE SAID CONTRACT WAS EXECUTED BY THE PARTIES.
DATE 6/22/95 *Smith A. Adam* SPEC. WRITER
DATE 5/15/95 *Peter K. Swerney* ENGINEER OF DESIGN

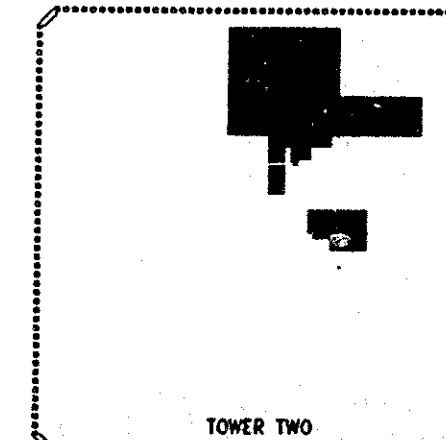

TOWER TWO

KEY PLAN